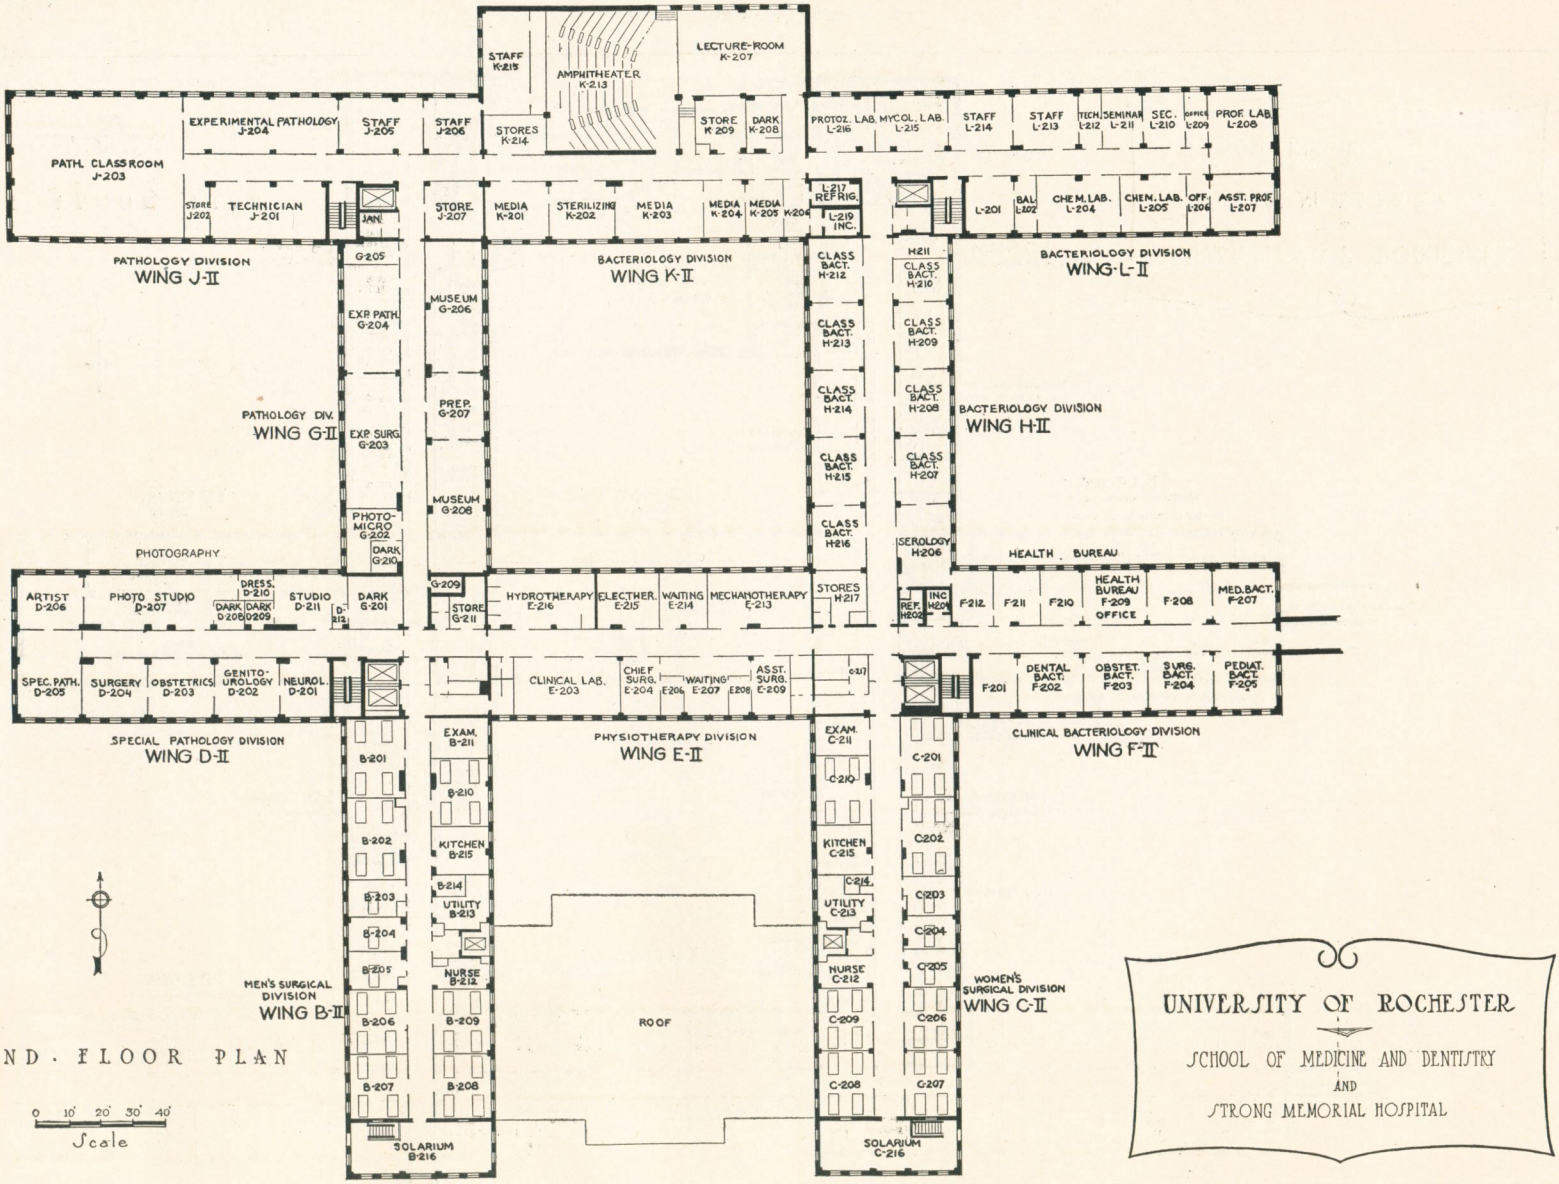

SECOND · FLOOR PLAN

UNIVERSITY OF ROCHESTER

SCHOOL OF MEDICINE AND DENTISTRY

AND

STRONG MEMORIAL HOSPITAL