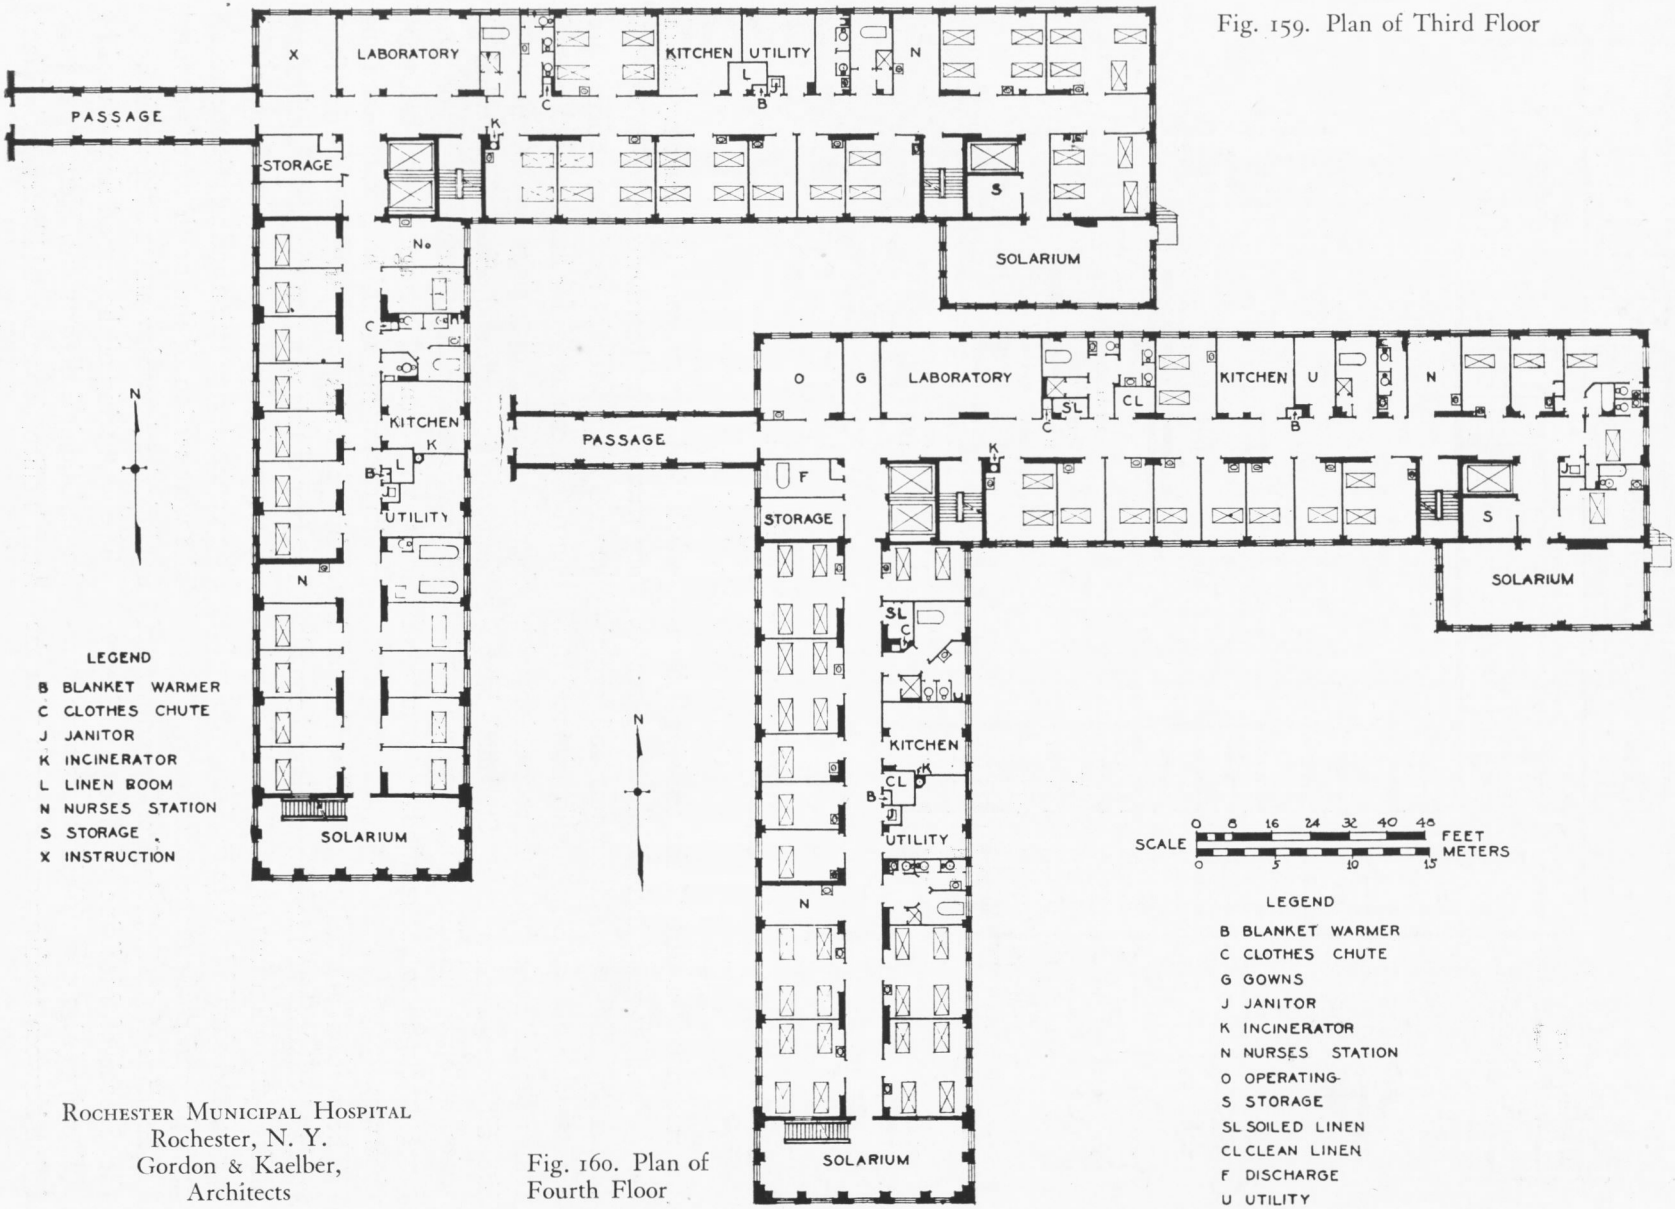

Fig. 159. Plan of Third Floor

Fig. 160. Plan of Fourth Floor

Rochester Municipal Hospital
Rochester, N. Y.
Gordon & Kaelber,
Architects